

THIS FILE / BOOKLET IS STRICTLY FOR ARCHITECTURAL REVIEWS
AND INTERNAL CIRCULATION WITHIN TEAM ONLY

Disclaimer: All Rights Reserved. This brochure is not a legal document. This project brochure is indicative of the kind of development that is proposed to be constructed as per the application to RERA. Artist's impressions and stock images are used to illustrate products and features. Furnishing, fixtures, fittings, etc., if any, are shown for reference only and are not part of the standard units. Projects being marketed are in the process of being registered under RERA by Telangana RERA.

Nature,
the soul of
this space.



Lavish Gated Villa Residential Project
@ Pati close to Kollur Exit

TS RERA REG. NO. P01100008243



A life of luxury that echoes nature's heartbeat.

As city-life expands and greenery shrinks, finding a fusion of nature and luxury becomes rare. However, Hallmark Nature's Nest, set across 45 acres near Pati, close to Kollur Exit, offers this perfect balance with its superior and lavish villas. Every space is meticulously designed to enhance your lifestyle, as sophistication meets serenity. Step into a realm of refined comfort and nature, as they coexist in harmony.





East Facing



West Facing

A life in the gentle presence of greenery.

Each villa at Hallmark Nature's Nest will be your personal sanctuary, with privacy and peace. Live in the comfort of your own space, with security and serenity surrounding you at every turn. Let fresh air and birdsongs become the soundtrack to your life. Here, every day is an invitation to unwind and reconnect with nature.



An oasis of luxury enveloped in tranquillity.

45
ACRES

447
VILLAS

3&4
BHK UNITS

2745-6435
Sft. VILLA SIZES

50,000
Sft. CLUBHOUSE



MASTER PLAN

LEGEND

- | | | | |
|---------------------------|-------------------------|--------------------------|--------------------------|
| 1 Main Entry | 8 Basketball Court | 15 Parking | 22 Senior Citizens Court |
| 2 Security Court | 9 Garden of sounds | 16 Amphitheatre | 23 Outdoor Fitness Area |
| 3 Skating Rink | 10 Party lawn with deck | 17 Tennis Court | 24 Tropical Garden |
| 4 Lawn | 11 Swimming Pool | 18 Badminton Court | 25 Pet Park |
| 5 Garden of fragrance | 12 Clubhouse Greens | 19 Reflexology Park | |
| 6 Multipurpose play court | 13 Outdoor Party Deck | 20 Cricket Practise Nets | |
| 7 Children's play area | 14 Mounds | 21 Orchard | |





PHASE - I

WEST-FACING | 480 Sq. Yds. | 4 BHK

Ground Floor 2210 Sft.	First Floor 2305 Sft.	Second Floor 1920 Sft.	Total Area 6435 Sft.
---------------------------	--------------------------	---------------------------	-------------------------



Ground Floor



First Floor



Second Floor



Disclaimer: Tolerance of + / - 2% is possible in the unit areas on account of design and constructions variances.



PHASE - I

EAST-FACING | 318 Sq. Yds. | 4 BHK

Ground Floor 1406 Sft.	First Floor 1534 Sft.	Second Floor 1100 Sft.	Built-Up Area 4040 Sft.
---------------------------	--------------------------	---------------------------	----------------------------



Ground Floor



First Floor



Second Floor



Disclaimer: Tolerance of + / - 2% is possible in the unit areas on account of design and constructions variances.



PHASE - I

EAST-FACING | 318 Sq. Yds. | 3 BHK

Ground Floor 1406 Sft.	First Floor 1534 Sft.	Second Floor 775 Sft.	Built-Up Area 3715 Sft.
---------------------------	--------------------------	--------------------------	----------------------------



Ground Floor



First Floor



Second Floor



Disclaimer: Tolerance of + / - 2% is possible in the unit areas on account of design and constructions variances.



PHASE - I

WEST-FACING | 318 Sq. Yds. | 4 BHK

Ground Floor 1544 Sft.	First Floor 1630 Sft.	Second Floor 1116 Sft.	Built-Up Area 4290 Sft.
---------------------------	--------------------------	---------------------------	----------------------------



Ground Floor



First Floor



Second Floor



Disclaimer: Tolerance of + / - 2% is possible in the unit areas on account of design and constructions variances.



PHASE - I

WEST-FACING | 318 Sq. Yds. | 3 BHK

Ground Floor 1544 Sft.	First Floor 1630 Sft.	Second Floor 831 Sft.	Built-Up Area 4005 Sft.
---------------------------	--------------------------	--------------------------	----------------------------



Ground Floor



First Floor



Second Floor



Disclaimer: Tolerance of + / - 2% is possible in the unit areas on account of design and constructions variances.




PHASE - I

EAST-FACING | 274 Sq. Yds. | 4 BHK

Ground Floor 1406 Sft.	First Floor 1534 Sft.	Second Floor 1100 Sft.	Built-Up Area 4040 Sft.
---------------------------	--------------------------	---------------------------	----------------------------



Ground Floor

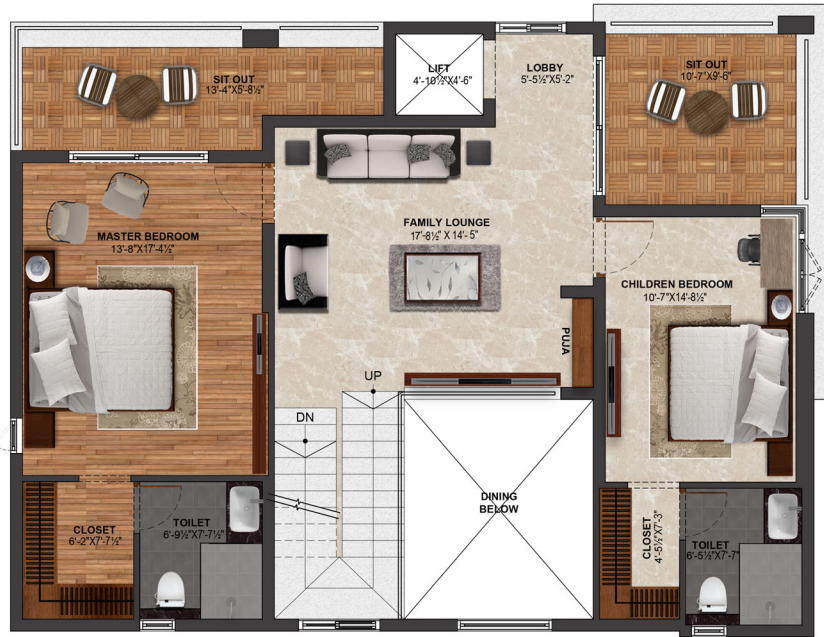

First Floor



Second Floor



Disclaimer: Tolerance of + / - 2% is possible in the unit areas on account of design and constructions variances.




PHASE - I

EAST-FACING | 274 Sq. Yds. | 3 BHK

Ground Floor 1406 Sft.	First Floor 1534 Sft.	Second Floor 775 Sft.	Built-Up Area 3715 Sft.
---------------------------	--------------------------	--------------------------	----------------------------



Ground Floor

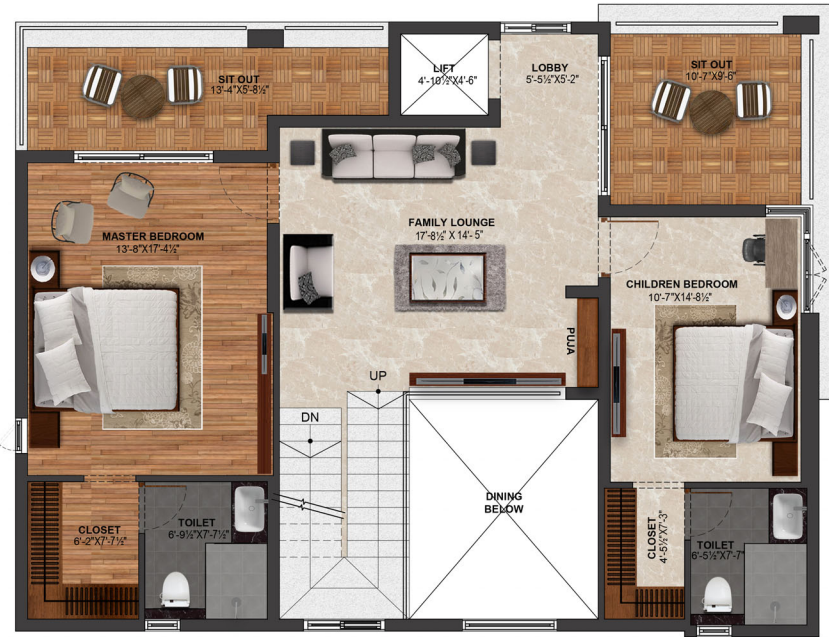

First Floor



Second Floor



Disclaimer: Tolerance of + / - 2% is possible in the unit areas on account of design and constructions variances.




PHASE - I

WEST-FACING | 274 Sq. Yds. | 4 BHK

Ground Floor 1406 Sft.	First Floor 1534 Sft.	Second Floor 1100 Sft.	Built-Up Area 4040 Sft.
---------------------------	--------------------------	---------------------------	----------------------------




Ground Floor

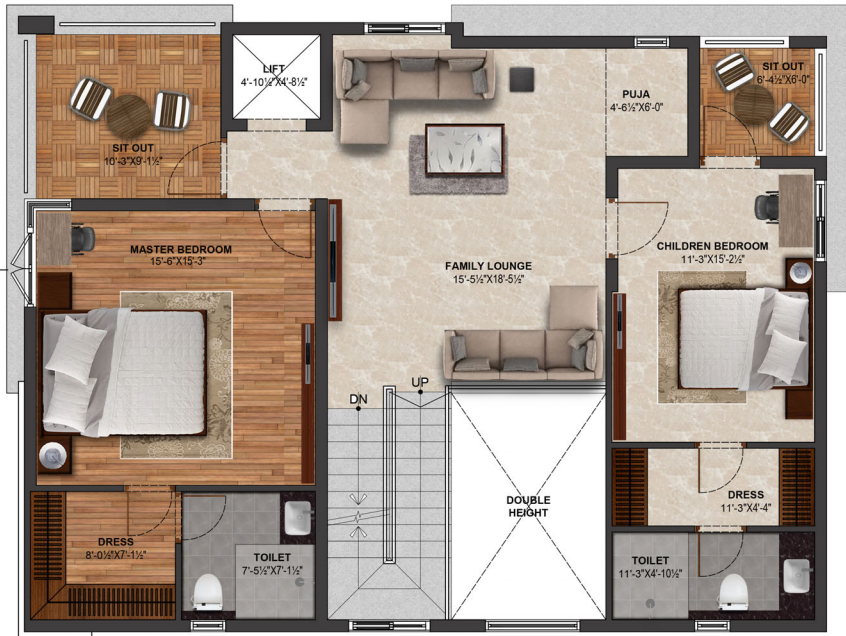

First Floor



Second Floor

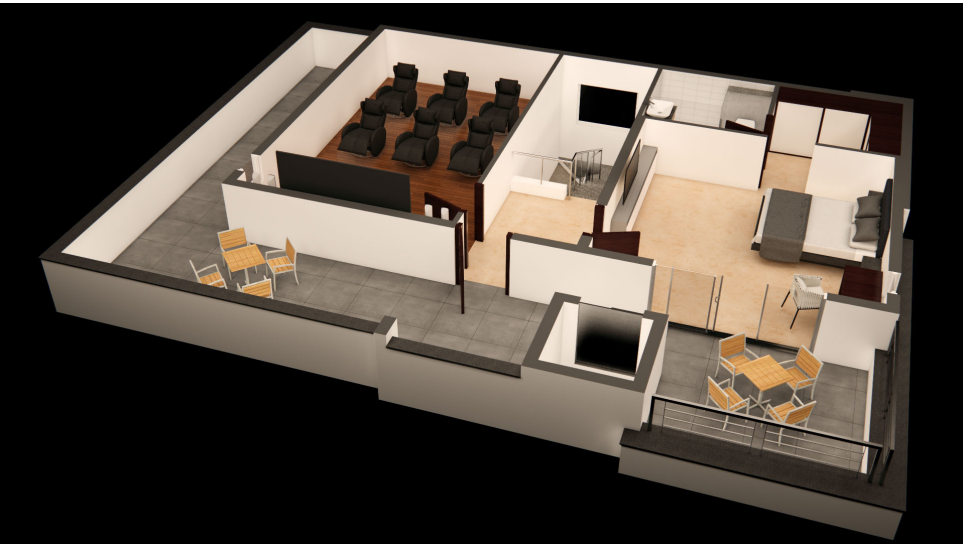

Disclaimer: Tolerance of + / - 2% is possible in the unit areas on account of design and constructions variances.




PHASE - I

WEST-FACING | 274 Sq. Yds. | 3 BHK

Ground Floor 1406 Sft.	First Floor 1534 Sft.	Second Floor 831 Sft.	Built-Up Area 3890 Sft.
---------------------------	--------------------------	--------------------------	----------------------------




Ground Floor

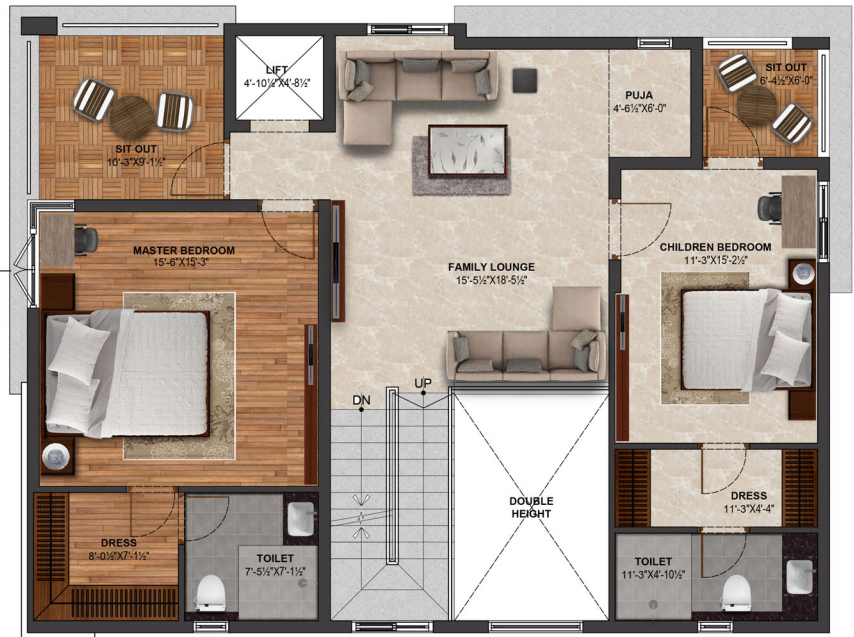

First Floor



Second Floor

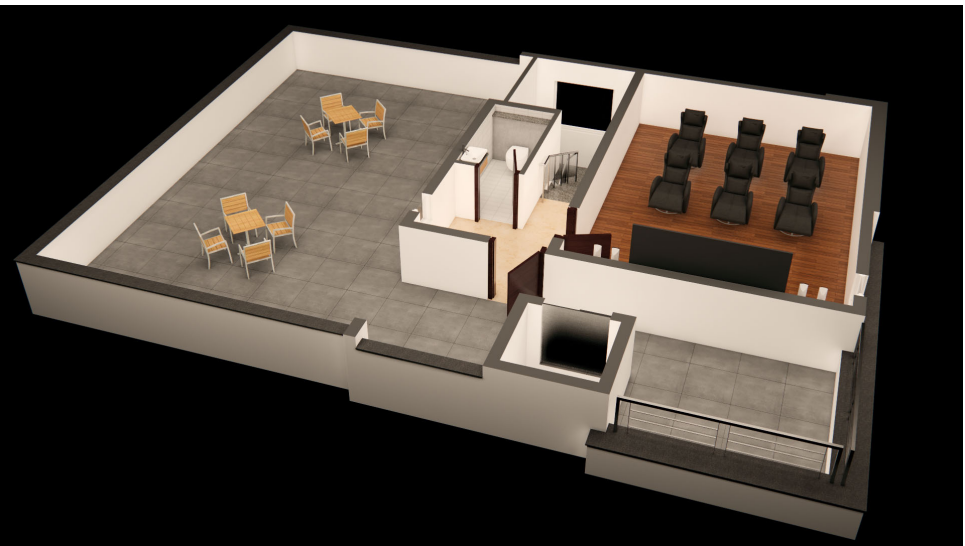

Disclaimer: Tolerance of + / - 2% is possible in the unit areas on account of design and constructions variances.



PHASE - I

EAST-FACING | 230+44 (274) Sq. Yds. | 4 BHK

Ground Floor
1222 Sft.

First Floor
1334 Sft.

Second Floor
854 Sft.

Built-Up Area
3410 Sft.



Ground Floor



First Floor



Second Floor





PHASE - I

EAST-FACING | 230+44 (274) Sq. Yds. | 3 BHK

Ground Floor 1222 Sft.	First Floor 1334 Sft.	Second Floor 664 Sft.	Built-Up Area 3220 Sft.
---------------------------	--------------------------	--------------------------	----------------------------



Ground Floor



First Floor



Second Floor



Disclaimer: Tolerance of + / - 2% is possible in the unit areas on account of design and constructions variances.



PHASE - I

WEST-FACING | 230+44 (274) Sq. Yds. | 4 BHK

Ground Floor
1275 Sft.

First Floor
1350 Sft.

Second Floor
755 Sft.

Built-Up Area
3380 Sft.



Ground Floor



First Floor



Second Floor





PHASE - I

WEST-FACING | 230+44 (274) Sq. Yds. | 3 BHK

Ground Floor
1275 Sft.

First Floor
1350 Sft.

Second Floor
610 Sft.

Built-Up Area
3235 Sft.




Ground Floor



First Floor



Second Floor

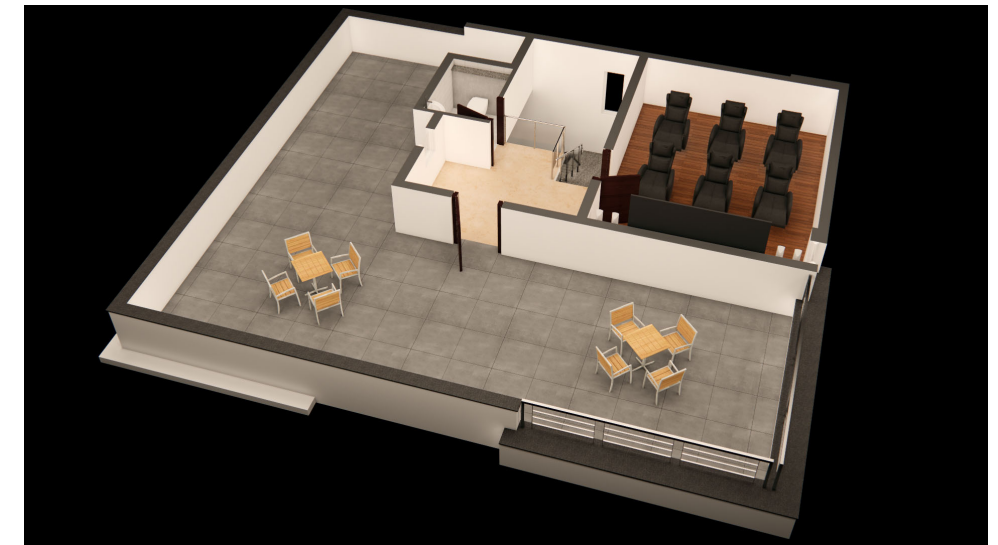



PHASE - II

EAST-FACING | 230 Sq. Yds. | 3 BHK

Ground Floor 1180 Sft.	First Floor 1295 Sft.	Second Floor 655 Sft.	Built-Up Area 3130 Sft.
---------------------------	--------------------------	--------------------------	----------------------------



Ground Floor



First Floor



Second Floor



Disclaimer: Tolerance of + / - 2% is possible in the unit areas on account of design and constructions variances.



PHASE - II

WEST-FACING | 230 Sq. Yds. | 3 BHK

Ground Floor
1277 Sft.

First Floor
1343 Sft.

Second Floor
595 Sft.

Built-Up Area
3215 Sft.



Ground Floor



First Floor



Second Floor



Ground Floor 1070 Sft.	First Floor 1150 Sft.	Second Floor 525 Sft.	Built-Up Area 2745 Sft.
---------------------------	--------------------------	--------------------------	----------------------------



Ground Floor



184 EAST
FIRST FLOOR - 1150.00 SQ.FT

First Floor



184 EAST
SECOND FLOOR - 525.00 SQ.FT

Second Floor





PHASE - II

WEST-FACING | 184 Sq. Yds. | 3 BHK

Ground Floor 1130 Sft.	First Floor 1130 Sft.	Second Floor 625 Sft.	Built-Up Area 2885 Sft.
---------------------------	--------------------------	--------------------------	----------------------------



Ground Floor



184 WEST
FIRST FLOOR - 1130.00 SQ.FT




184 WEST
SECOND FLOOR - 625.00 SQ.FT



Disclaimer: Tolerance of + / - 2% is possible in the unit areas on account of design and constructions variances.

A blooming green paradise of refined living.

Refresh each day with the comfort of luxury amenities at Hallmark's villa residential project, Nature's Nest. Let your lifestyle blossom gracefully intertwined in the serene beauty of nature. From outdoor fitness stations to cosy seating areas under a pergola, immerse yourself in exquisite features, where every moment is enhanced by vibrant greenery.

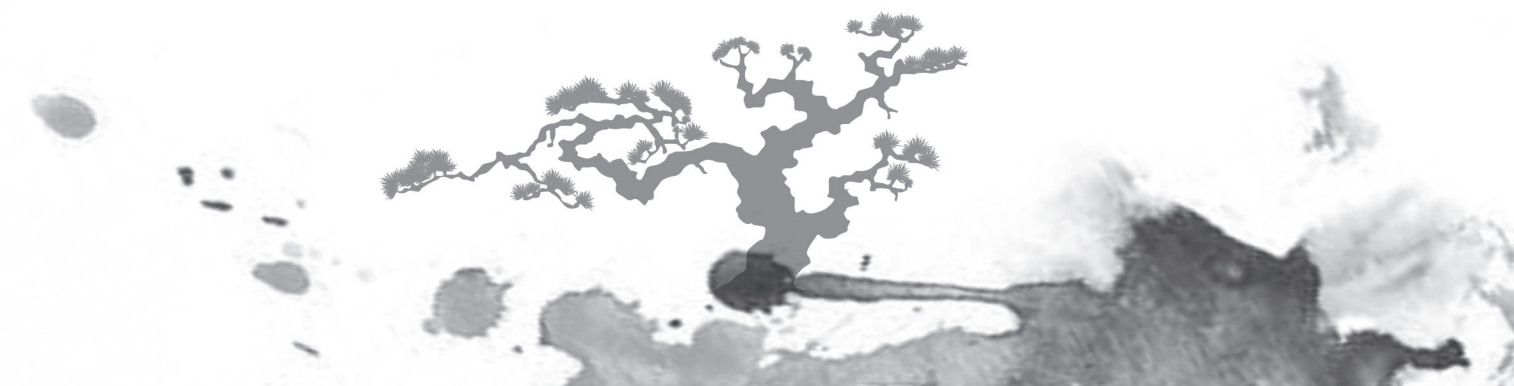



Where lush green corridors unfold calm.





Wellness at every step with nature around.





Air filled with laughter when little feet run.





Spaces that are fusion of art and aesthetics.



LOCATION MAP

NOT TO SCALE

Your new address for eco-conscious luxury.

Located in Pati near the Kollur Exit, Hallmark Nature's Nest is a remarkable destination for those seeking the best of both worlds. With expansive green spaces, seamless access to the Outer Ring Road (ORR), and close proximity to top international schools, this place is designed to offer the ideal lifestyle. Whether you're seeking peace amidst nature or easy access to the city, this location offers it all, making it the perfect place for your future home.

- Villas
- High-rise Projects
- G+5 Apartment Projects
- Commercial Project



Specifications



STRUCTURE

RCC-framed structure to withstand wind and seismic loads.



SUPER STRUCTURE

8” thick CC Blocks for external walls.

4” thick CC Blocks for internal walls.

INTERNAL: Plastering in CM for walls.

EXTERNAL: Plastering in CM for external walls.



PAINTING

EXTERNAL: Textured finish with 2 coats of external emulsion paint of reputed make.

INTERNAL: Smooth putty finish with 2 coats of Premium acrylic emulsion paint of reputed make over a coat of primer.

SIT-OUTS: Weatherproof paint of reputed make, over external putty finish at utility/sit-out walls and ceiling.



DOORS AND WINDOWS

MAIN DOOR: Engineered/Hard wood frame and designer veneered shutter of reputed hardware fittings with both sides PU polish finishing.

INTERNAL DOORS: Engineered/Hard wood frame and designer veneered/Laminate shutter of reputed hardware fittings with both sides PU polish finishing.

BATHROOM/UTILITY: Hard wood frame and designer veneered/Laminate shutter or ABS Frame and Shutter or ABS frame and shutter.

FRENCH DOORS: Aluminium door frames with float glass with provision for mosquito mesh.

WINDOWS: Aluminium windows with provision for mosquito mesh (Provision of track for mosquito mesh will be as per window type and feasibility).



SECURITY & BMS

- Sophisticated round-the-clock security system.
- Biometric access for main door for each villa.
- Boom barriers at entry gate with mechanical operation.



FLOORING AND WALL CLADDING

DRAWING, LIVING, DINING AND KITCHEN:
Premium vitrified tiles 1200/1800 with 4-inch Skirting.

ALL BEDROOMS:
Premium vitrified tiles (1200/1200) with 4-inch Skirting.

BALCONIES:
Premium anti-skid vitrified tiles.

BATHROOMS:
Acid-resistant and anti-skid, premium vitrified tiles of reputed make.

UTILITY:
Anti-skid tiles and wall cladding up to 4 feet.

STAIRCASES: Granite/tiles flooring as per architect's design.



WATERPROOFING

For all toilets, wash areas, balcony and terrace areas.



ELECTRICAL

- Power outlets for geysers and exhaust fans in all bathrooms.
- Power plug for cooking range, chimney, refrigerator microwave ovens, mixer/grinders in kitchen.
- Distribution boards and MCBs of premium make.
- Modular electrical switches of premium make.
- Power outlets for air-conditioners in living and all bedrooms.



WATER SUPPLY

Pneumatic pumps will be used for supply of treated water to individual villas.



COMPOUND WALL

Aesthetically designed compound wall shall be constructed all around the project with solar fencing.



CCTV

CC cameras will be provided at all common areas as per consultant design.



PLUMBING

BATHROOMS:
All CP fitting and sanitary fixtures of Delta or equivalent.

Wall-mounted WC (Duravit/American Standard or equivalent in all toilets).

KITCHEN:
Provision for fixing of water purifier.
Provision for washing machine in utility area.
Provision for dishwasher in utility area.



POWER BACK-UP

100% DG backup.



COMMUNICATION

TELECOM:
Telephone provision in MBR and drawing area.

Intercom facility to all units connecting Security, Clubhouse and Maintenance Office.

CABLE:
Provision for DTH/Cable connection for TV in drawing, living and all bedrooms.

INTERNET:
Wired internet provision in Drawing Room and Bedrooms.



WTP/STP

- Fully-treated Bore water made available through exclusive water softening and purification plant of reputed make.
- Sewage treatment plant of adequate capacity as per norms will be provided.
- Treated sewage water will be used for landscaping and flushing purposes.




GREENERY AND LANDSCAPE

Landscaping in setback areas wherever feasible as per consultant design.



BALCONIES AND STAIRCASE RAILING

Glass railing as per consultant design.


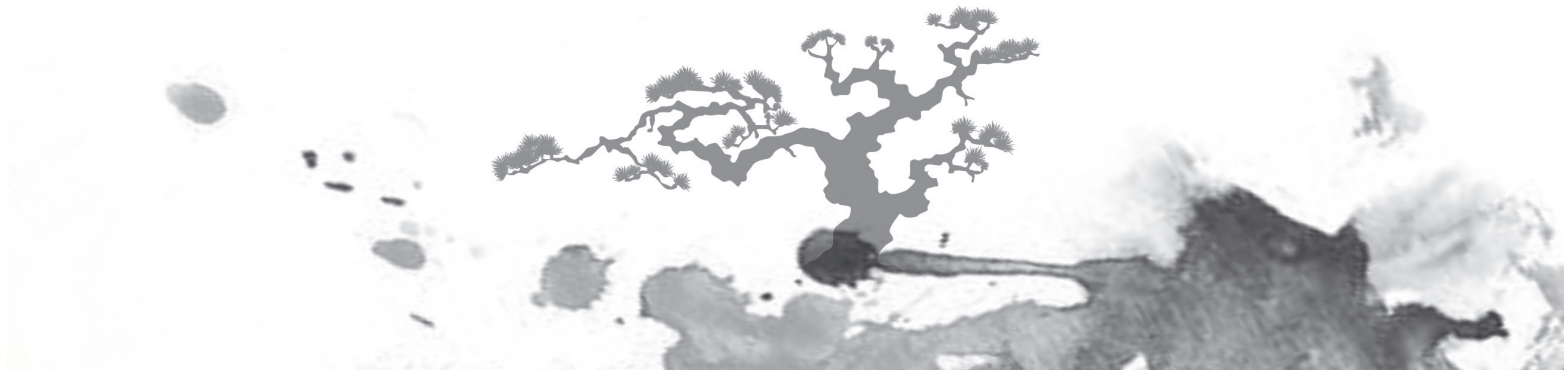


A wellspring of premium amenities.

Set against the serene backdrop of nature, the clubhouse of Nature's Nest spans 00000 sft, with an exquisite mix of luxury and leisure. From hosting parties to unwinding in the indoor game zone, and also a swimming, experience the finest in luxury and recreation here. Every corner of this thoughtfully-designed space invites connections, celebrations, and joyful moments. Immerse yourself in relaxation and camaraderie with exceptional amenities here.



CLUBHOUSE

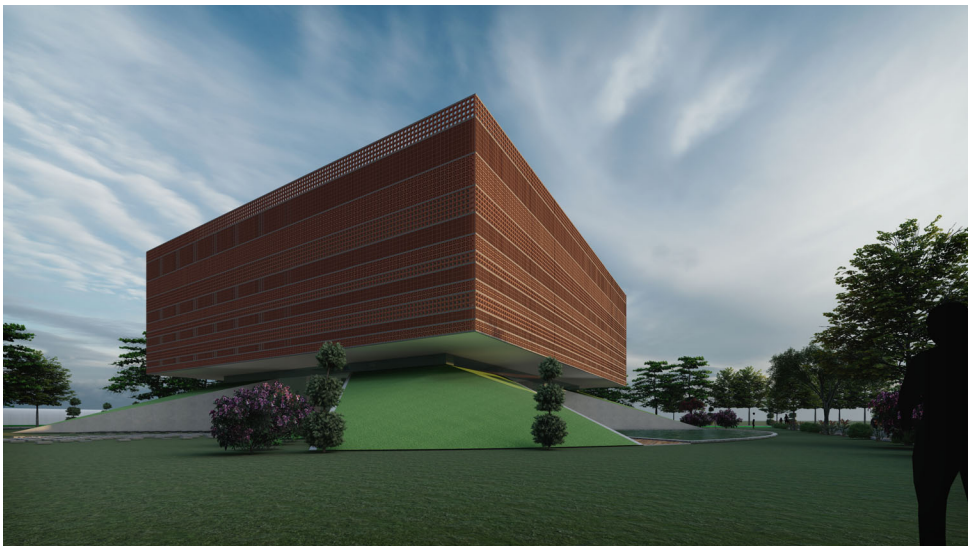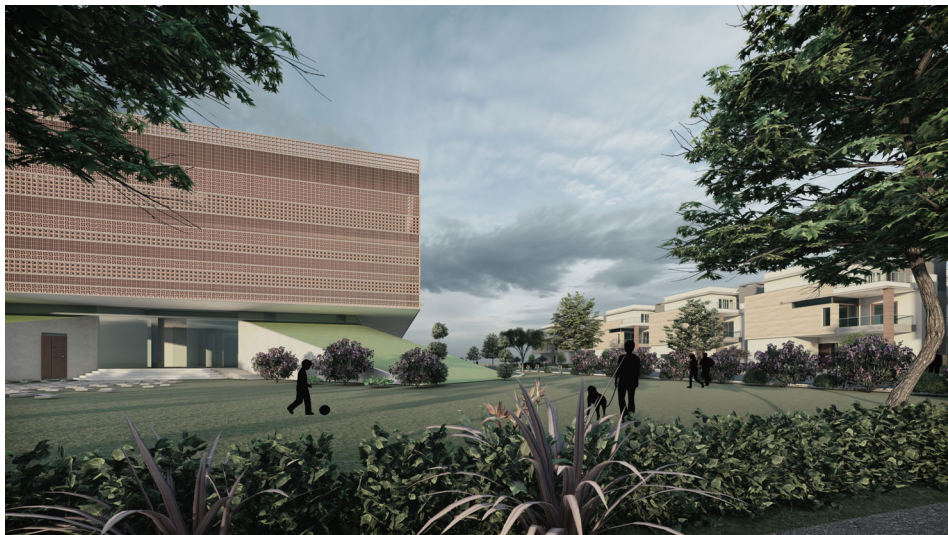



240 Premium Flats @ Neknampur



245 Premium Flats @ Puppalaguda



441 Luxury Flats @ Puppalaguda



G+9 Floors Luxury Apartments
in 5.7 acres @ Manchirevula



G+5 Floors Luxury Apartment
Project in 3 acres @ Pati, off Kollur



Ultra-modern Boutique Villas
in 5.37 acres @ Pati, off Kollur



Milestones
when we begin.
Landmarks
when we complete.



Proposed Ultra-luxury Gated Villa Project
in 16 acres @ Pati close to Kollur exit



Mid-high-rise G+14 Floors Towering Luxury
Residential Project @ Pati, Off Kollur



Ultra-Modern G+14 Residential Project
in 6.9 acres @ Narsingi



Luxury Triplex Gated Villas
in 5.18 acres @ Maheshwaram



Ultra-modern G+29 Floor High-rise Towers
in 4.62 acres @ Narsingi, off Kokapet





Hallmark Builders

5th Floor, Jyothi Imperial, Near Gachibowli Flyover, Hyderabad - 32.



Click Here for the Location

Hallmark Nature's Nest

Project approved by



TS RERA REG. NO. P01100008243

Member



credai.org